TERMS OF USE Disclaimer: This information is intended solely as a guide for use of Ross Roof Group products. Before using you should ensure that the product is suitable for use in the specific application. Nothing in this information constitutes a statement of fitness for particular purpose and appropriate expert advice is to always be obtained. Ross Roof Group makes no warranty regarding the use of this information with non - Ross Roof Group products. This drawing is the property of Ross Roof Group. It cannot be copied in any form and must be returned to Ross Roof Group upon request.

Batten set out follows pitch change

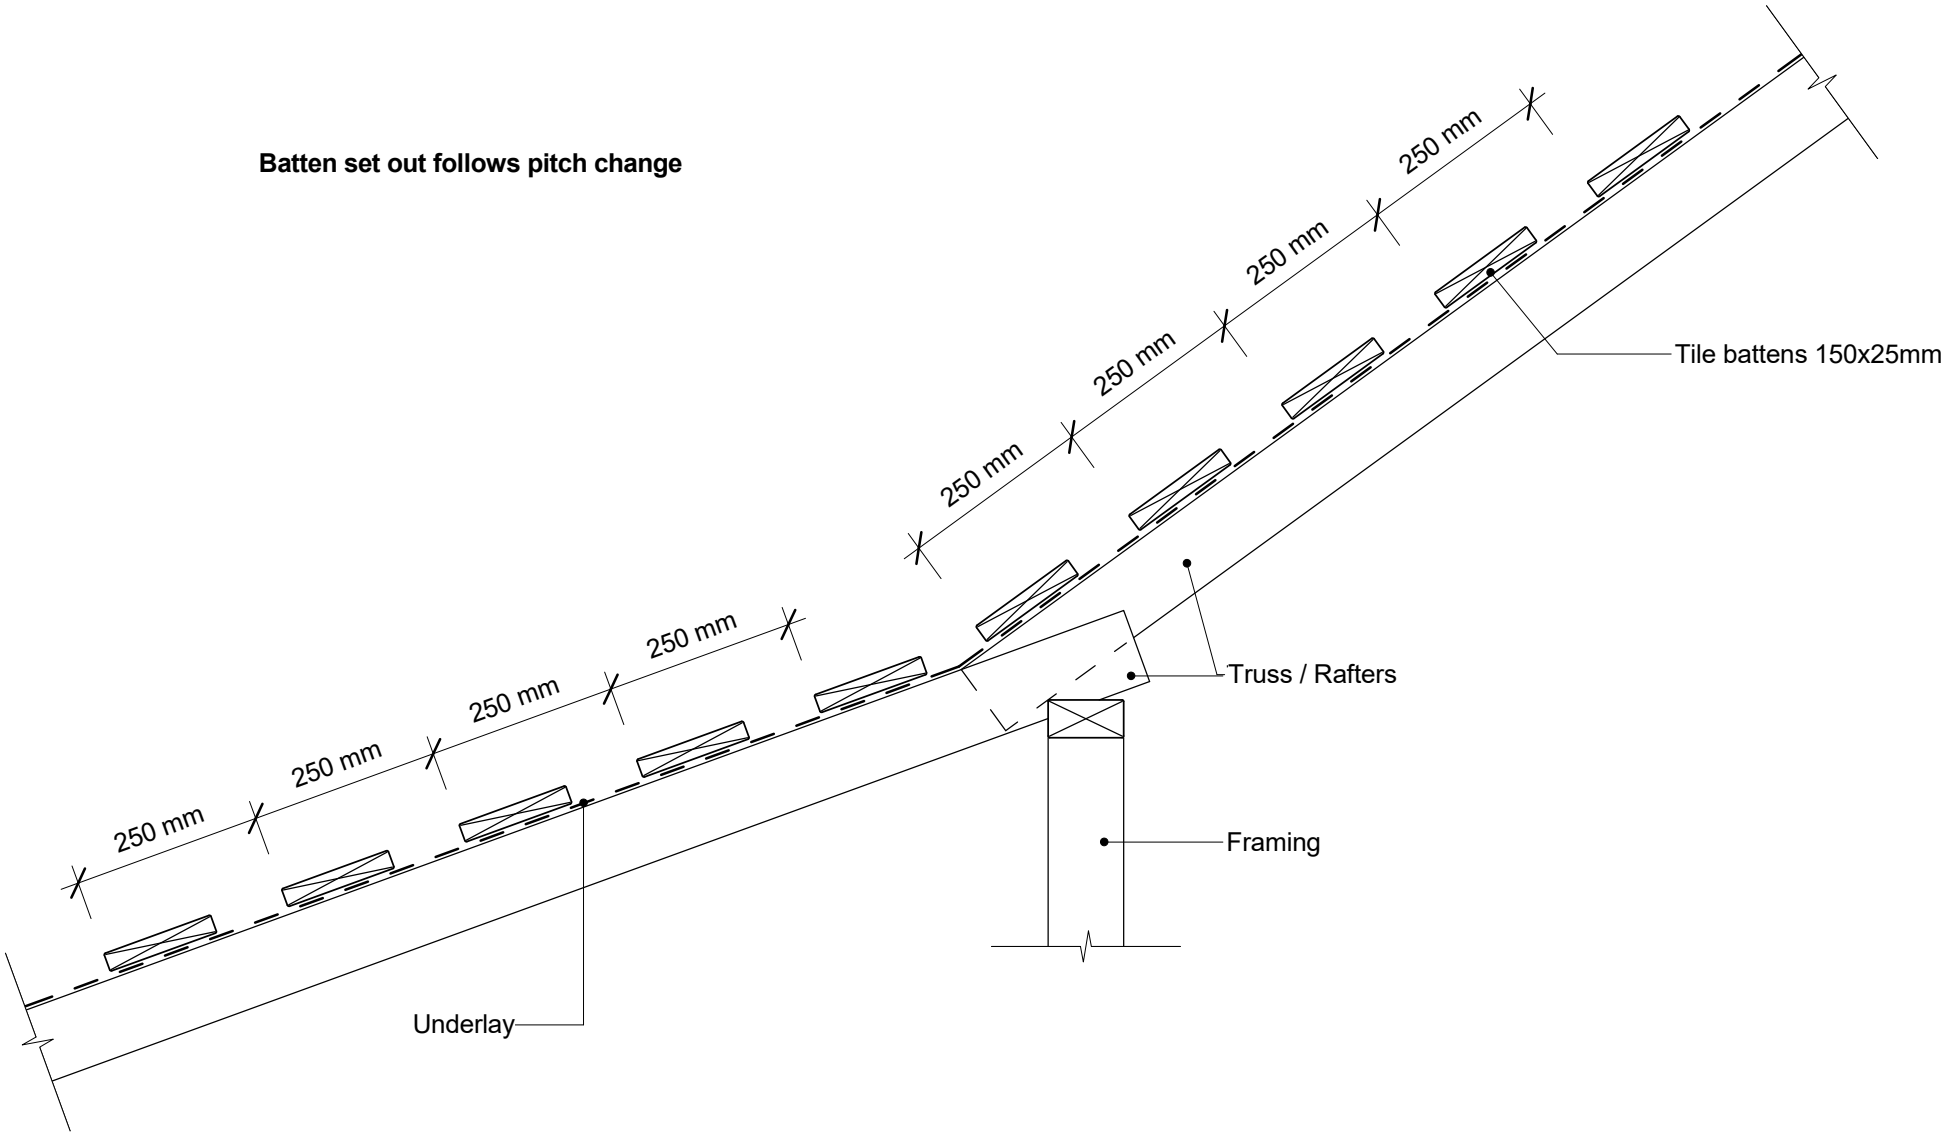

© copyright 2015 Ross Roof Group

TILCOR ROOFING SYSTEMS

Shingle on Battens

Underlay Detail

Change of Pitch

File: tilcor sh110 - change of pitch	
Revision: 00	Source: metrotile.rvt
Scale: 1 : 10	Reference SH110
Date: 5 Nov 2015	